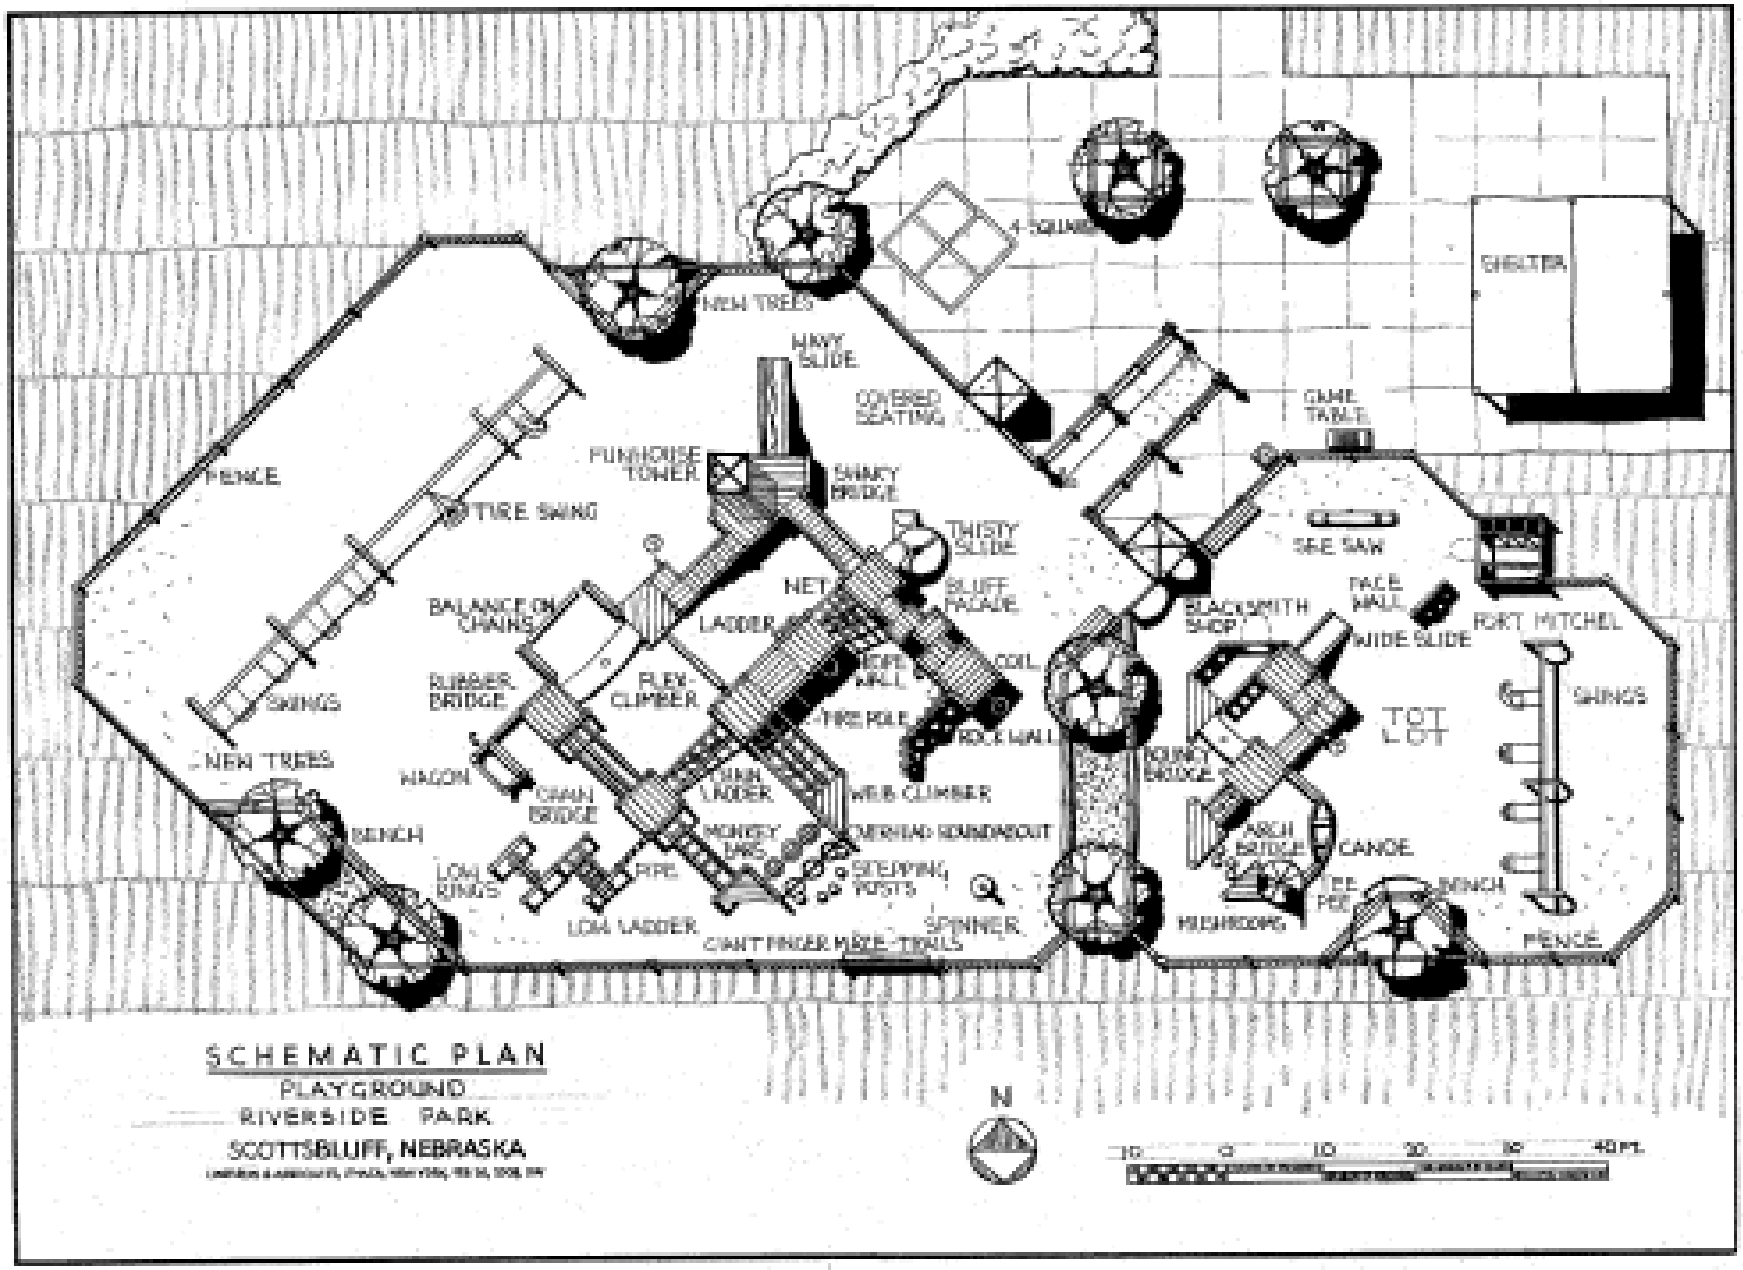
SCHEMATIC PLAN
PLAYGROUND
RIVERSIDE PARK
SCOTTSBLUFF, NEBRASKA
N
10 0 10 20 30 40 FT.
SHELTER
4 SQUARE
NEW TREES
NAVY SLIDE
COVERED SEATING
GAME TABLE
FUNHOUSE TUNNEL
SHAKY BRIDGE
FENCE
TIRE SWING
THISTY SLIDE
SEE SAW
NET
BLUFF FACADE
FACE WALL
BALANCE ON CHAINS
LADDER
BLACKSMITH SHOP
WIDE SLIDE
FORT MITCHEL
ROPE WALL
COIL
RUBBER BRIDGE
FLEX CLIMBER
SWINGS
TIRE POLE
ROCK WALL
TOT LOT
SWINGS
NEW TREES
WAGON
CRAWL BRIDGE
SINK LADDER
WEB CLIMBER
JOURNEY BRIDGE
BENCH
MONKEY BARS
CARRIAGE ROUNDABOUT
ARCH BRIDGE
CANOE
LOW RINGS
ROPE
STEPPING POSTS
SEE PEE
BENCH
LOW LADDER
SPINNER
MUSHROOMS
GIANT FINGER MAZE TRAILS
FENCE